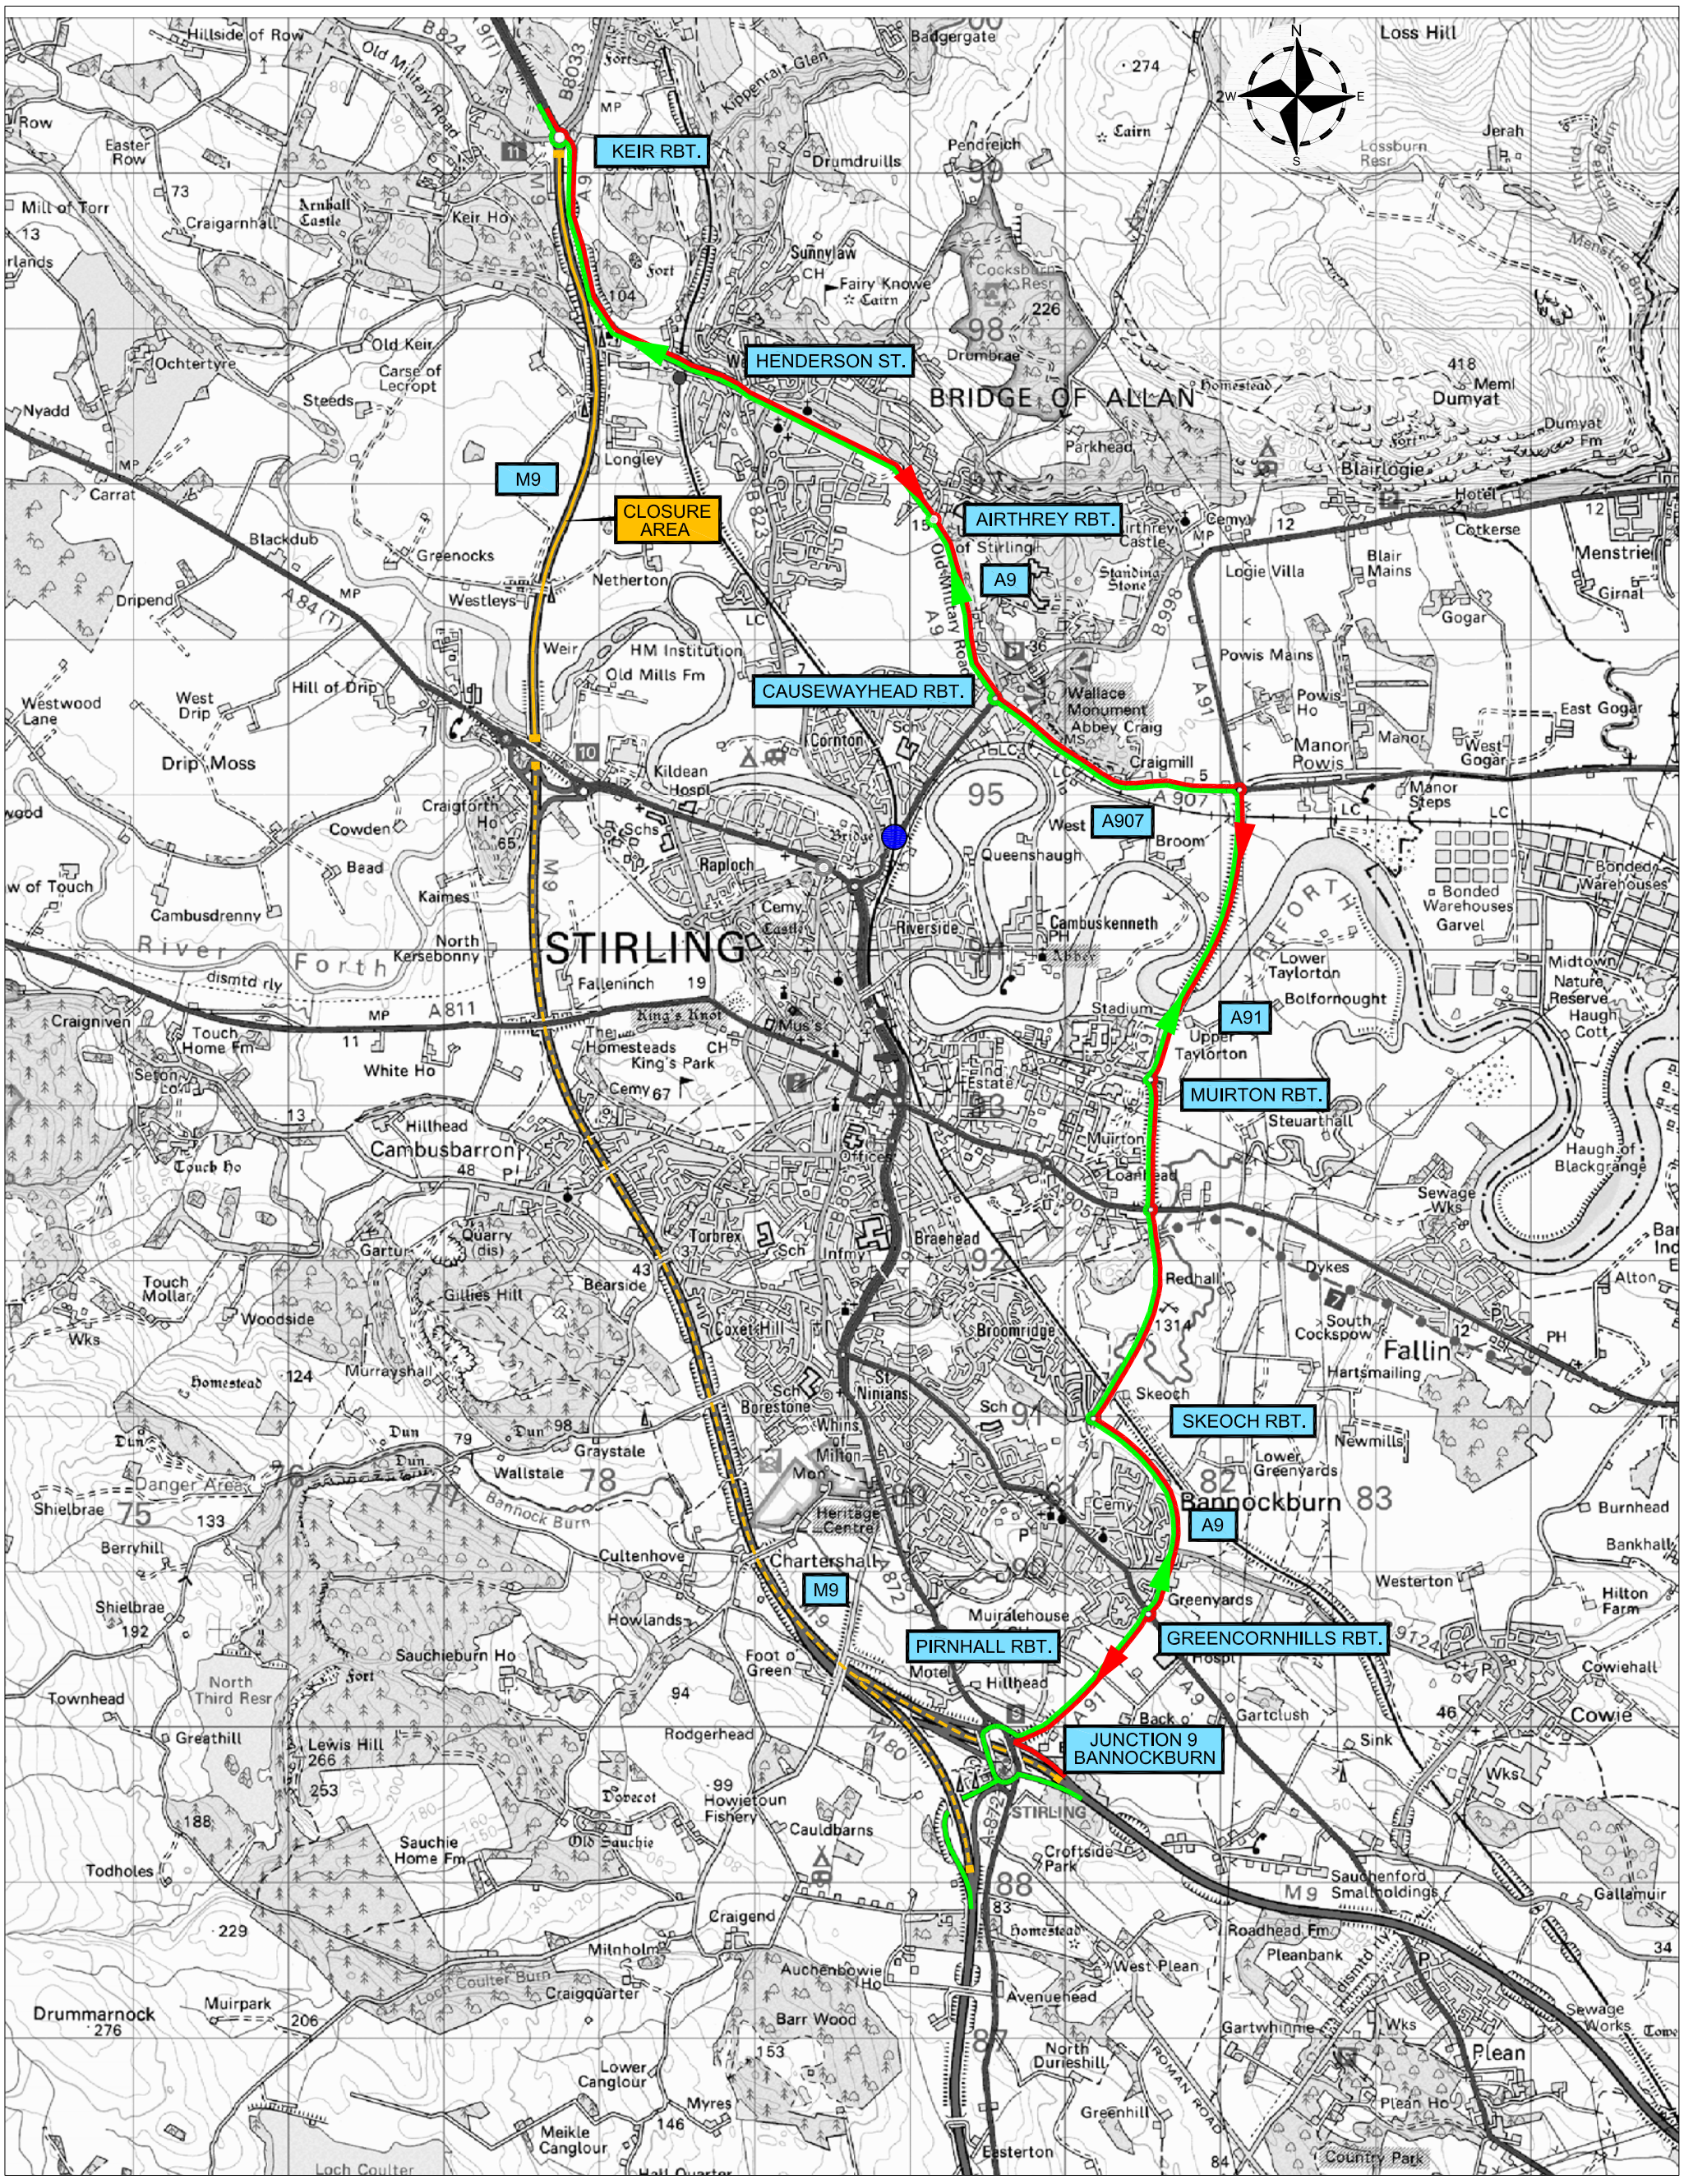

BEAR SCOTLAND

Notes:

SOUTH BOUND DIVERSION.

NORTHBOUND DIVERSION.

LOW BRIDGE

LENGTH OF CLOSURE

PARTIAL CLOSURE NORTHBOUND ONLY

CLOSURES TO CHAPTER 8 STANDARD

Status:

Revision:

Drawing No.: ESDR/M9/ROUTE 10

TRANSPORT SCOTLAND

Project: EMERGENCY STANDARD DIVERSION ROUTES

Drawn: MRD

Checked:

Scale: 1:40000

Designed:

Approved:

Date: 9/3/9

Drawing Title: M9 ROUTE 10

BETWEEN JCT 10 CRAIGFORTH AND JCT 11 KEIR

This map is based on Ordnance Survey material with the permission of Ordnance Survey on behalf of the Controller of Her Majesty's Stationary Office @ Crown copyright. Unauthorised reproduction infringes Crown copyright and may lead to prosecution or civil proceedings. Scottish Government 100020540 2009